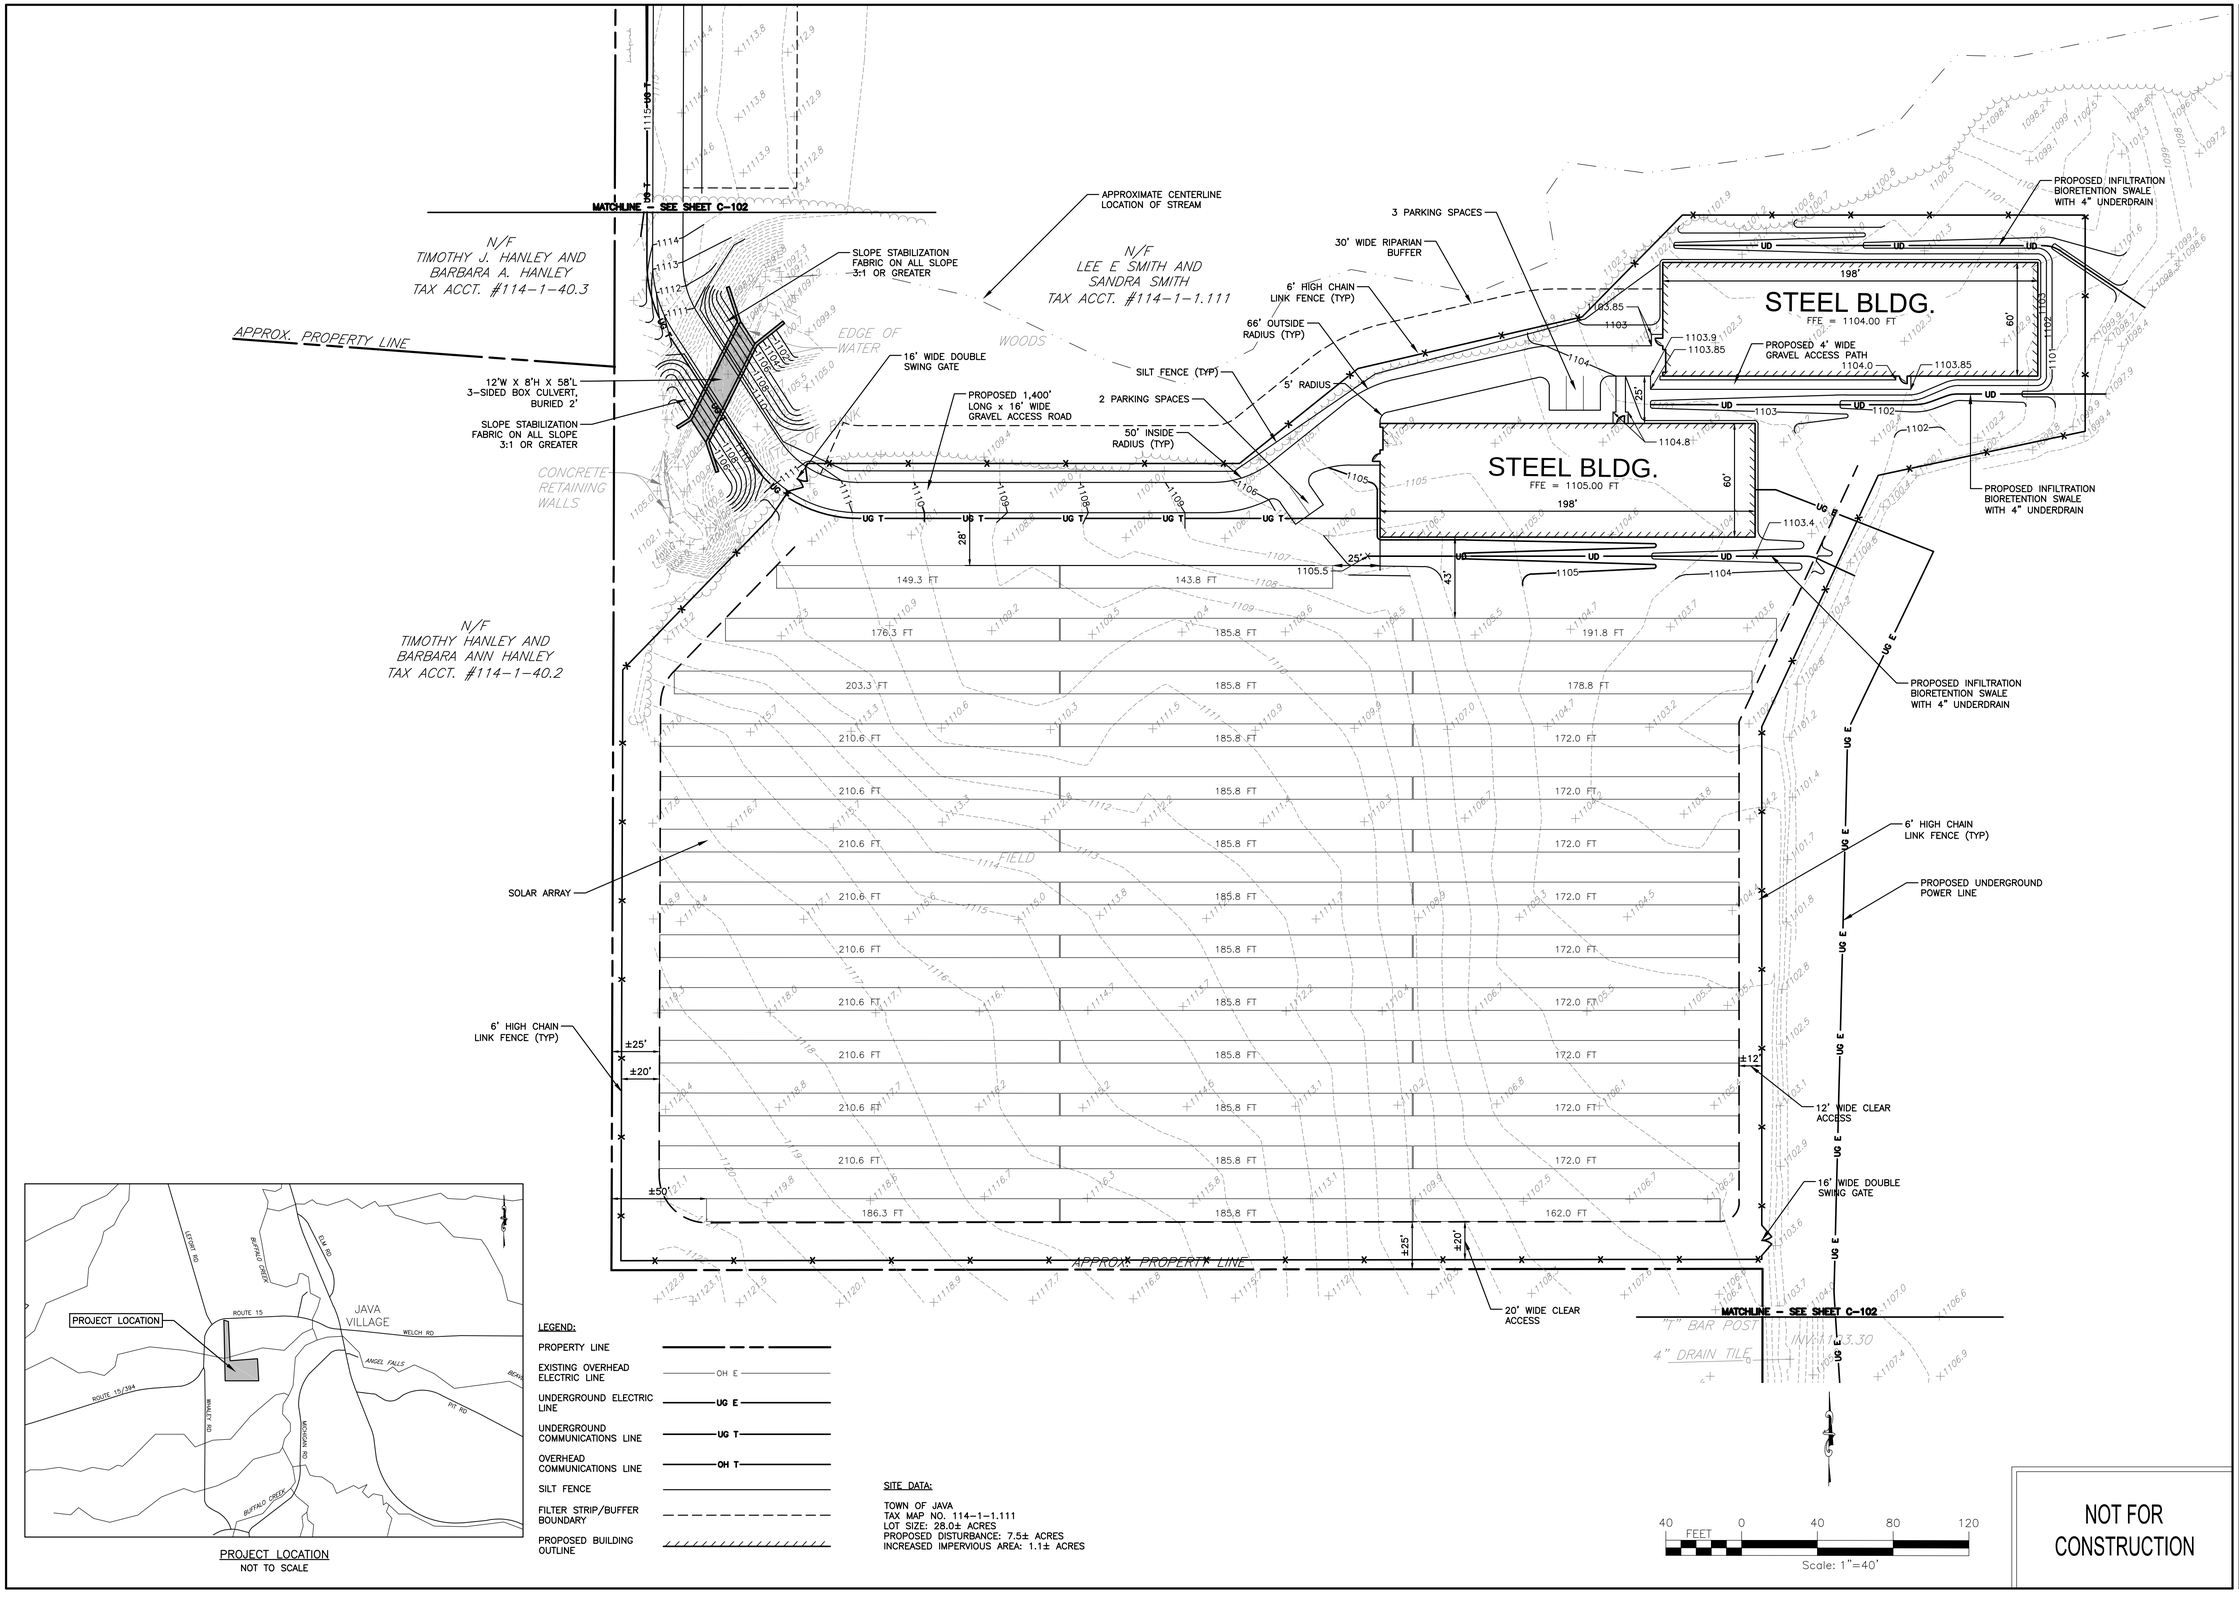

PROJECT LOCATION
NOT TO SCALE

LEGEND:

- PROPERTY LINE
- EXISTING OVERHEAD ELECTRIC LINE — OH E
- UNDERGROUND ELECTRIC LINE — UG E
- UNDERGROUND COMMUNICATIONS LINE — UG T
- OVERHEAD COMMUNICATIONS LINE — OH T
- SILT FENCE
- FILTER STRIP/BUFFER BOUNDARY
- PROPOSED BUILDING OUTLINE

SITE DATA:

TOWN OF JAVA
TAX MAP NO. 114-1-1.111
LOT SIZE: 28.0± ACRES
PROPOSED DISTURBANCE: 7.5± ACRES
INCREASED IMPERVIOUS AREA: 1.1± ACRES

NOT FOR CONSTRUCTION

REV	DESCRIPTION	DATE	BY
1	REV. PER CLIENT COMMENT	08/09/17	DPY
2			
3			
4			
5			
6			
7			

COPYRIGHT © 2017 FISHER ASSOCIATES, P.E., L.S., L.A., D.P.C.
FISHER ASSOCIATES, P.E., L.S., L.A., D.P.C.
PROFESSIONAL CORPORATION

New York State law (Section 7209 states that it is a violation of this section for any person to alter in any way a land surveyor's survey map in any manner. Therefore, if an item bearing the seal of an engineer or land surveyor is altered, the altering engineer or land surveyor shall affix to the item his/her seal and the notation "altered by" followed by his/her signature and the date of such alteration, and a specific description of the alteration.

FISHER ASSOCIATES
WWW.FISHERASSOC.COM

FA PROJECT NO.
175028
PROJECT MANAGER
P. MCCARTHY
DRAWN BY
B. ANTERLINE
SCALE
1" = 40'
ISSUE DATE
07/11/2017

DEVELOPER:
JAVA ENERGY CENTER
INVENERGY
ONE SOUTH WACKER, SUITE 1800
CHICAGO, IL 60606

PROJECT
JAVA ENERGY PROJECT
TOWN OF JAVA
WYOMING COUNTY, NEW YORK

TITLE OF DRAWING
SITE & UTILITY PLAN 1

DRAWING NO.
C-101

SHEET 1 OF 3

FILE NAME: H:\Projects\175028-00-Java_Energy\Eng\CAD\CUT\Site Plan.dwg
DATE/TIME: 9/25/2017 10:31:13 AM
USER: Dan Yanosh